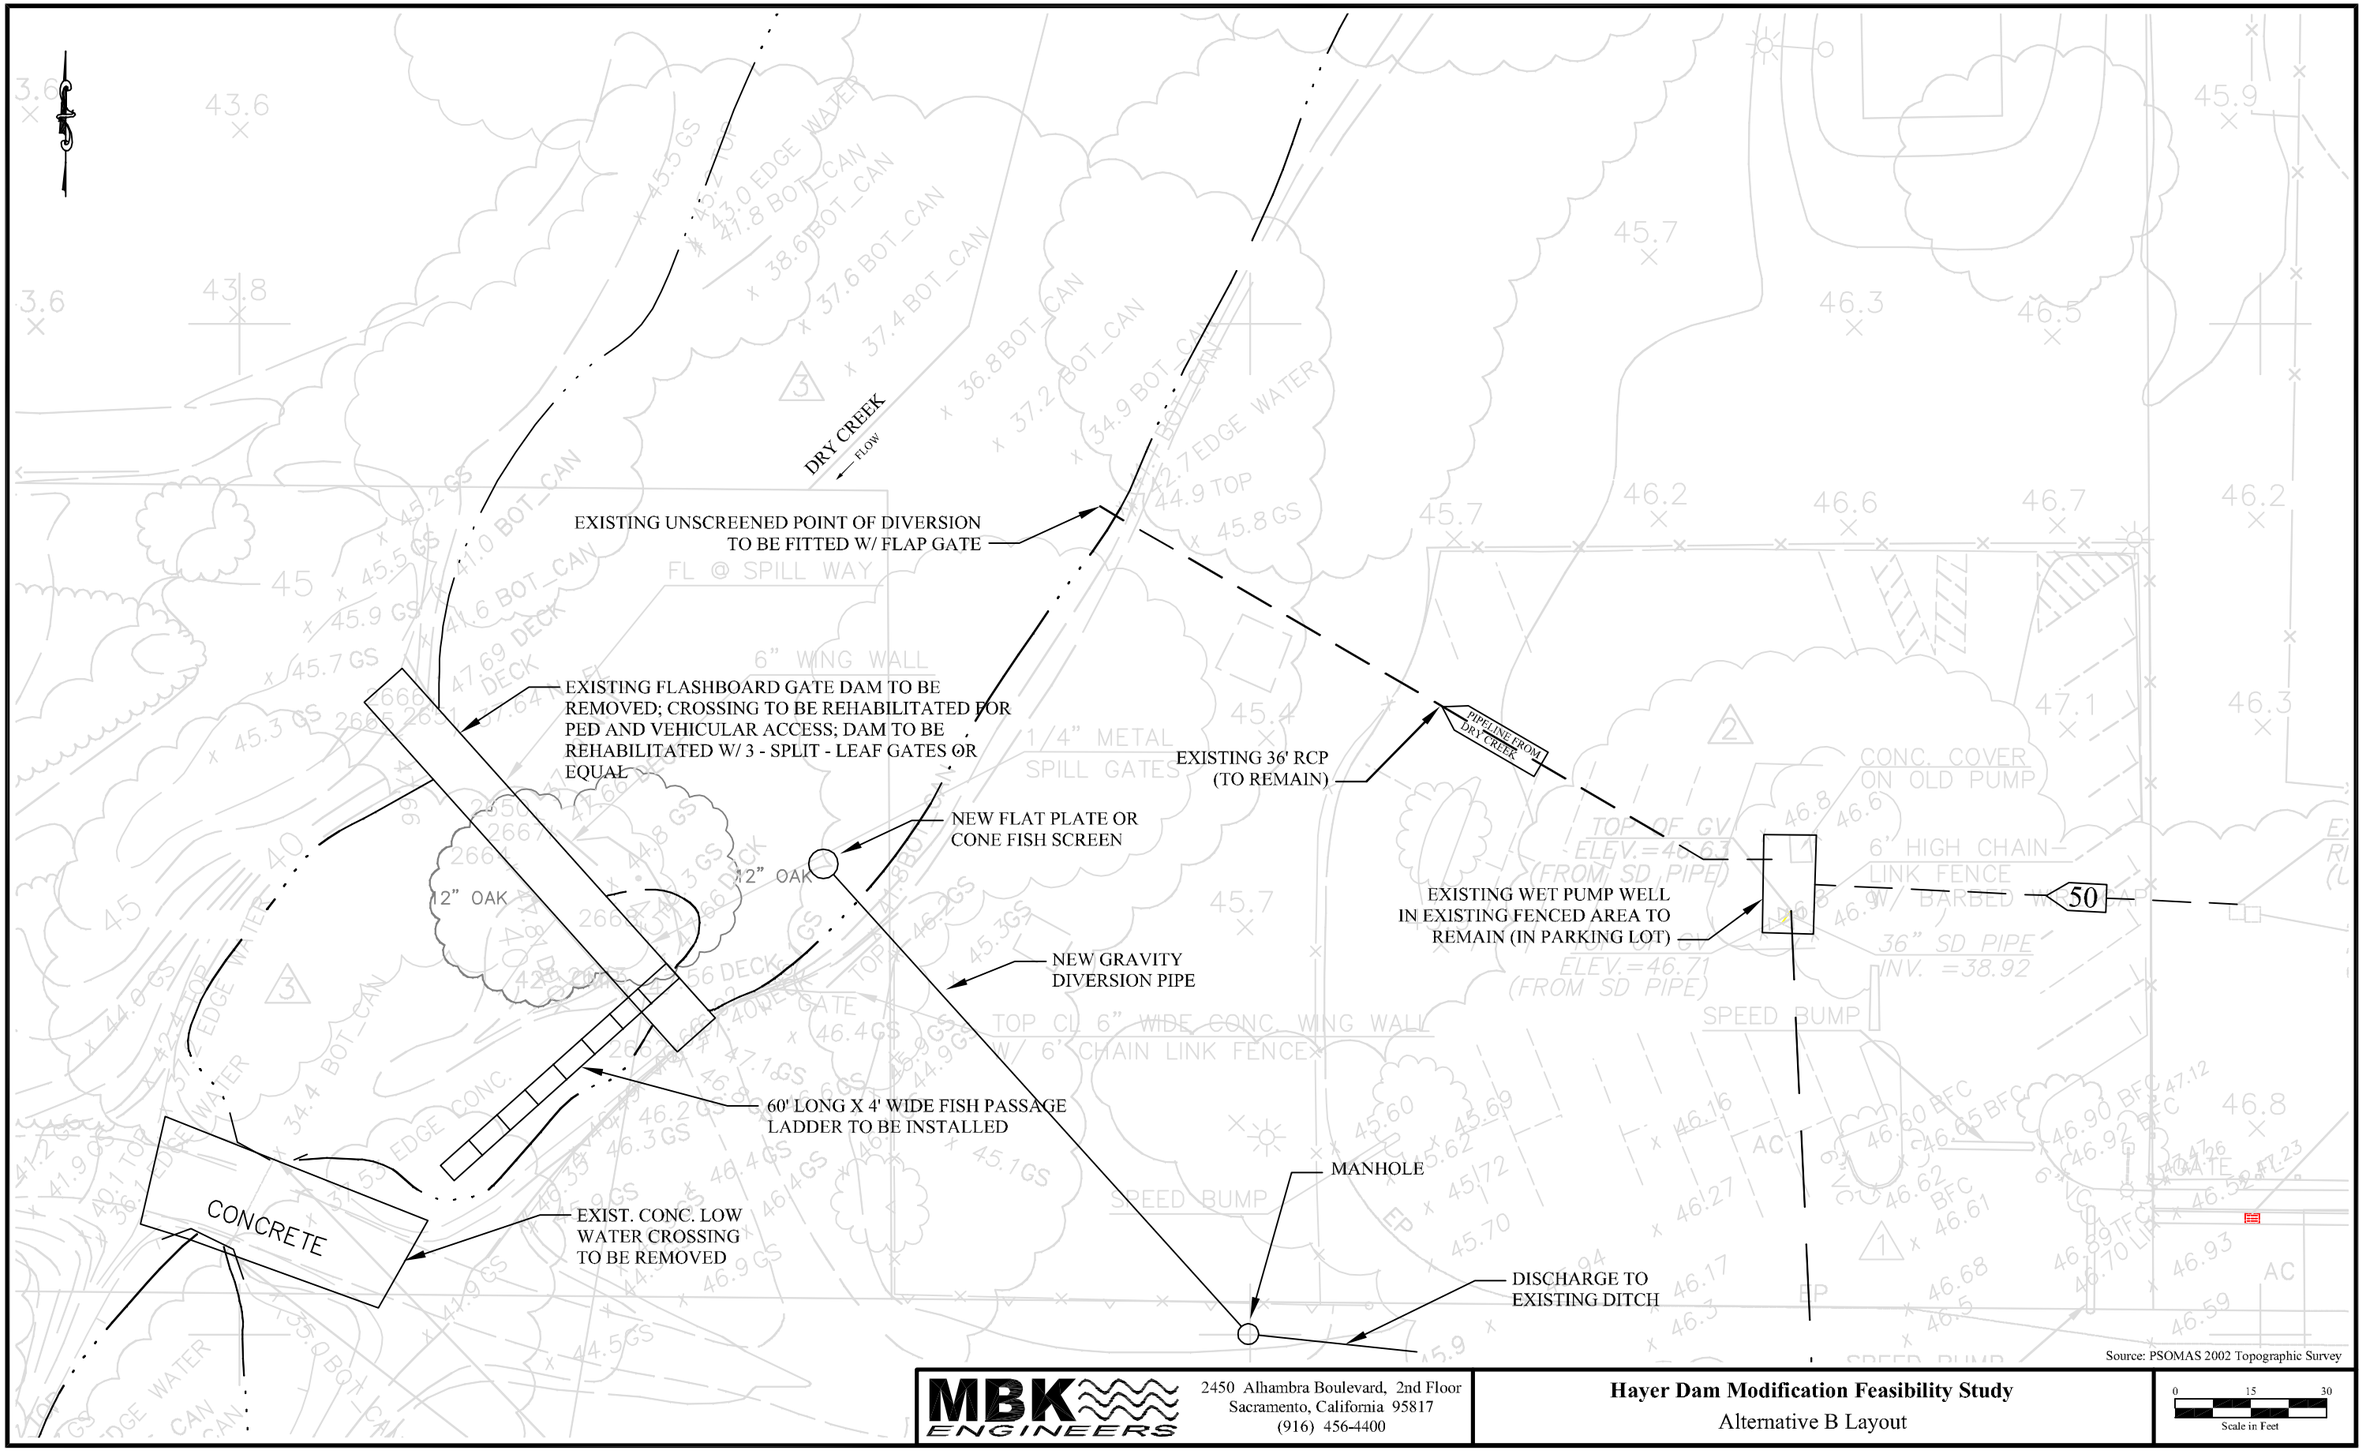

MBK ENGINEERS
2450 Alhambra Boulevard, 2nd Floor
Sacramento, California 95817
(916) 456-4400

Hayer Dam Modification Feasibility Study
Alternative B Layout

0 15 30
Scale in Feet

Figure 3-2

E:\4890.3 Hayer Dam\CAD Drawings\PUMP LOCATION.dwg, 02/14/2003 12:26:57 PM